



LÄGENHET TYP 1B  
FORMAT A1 1:400  
FORMAT A3 1:800

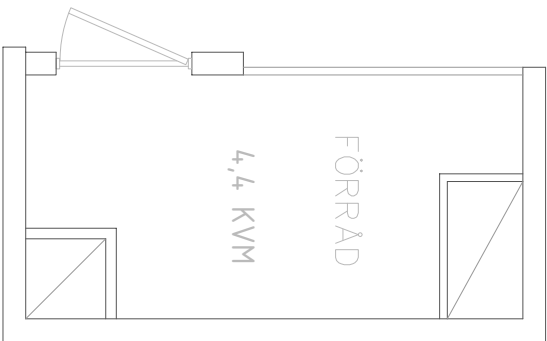


|            | KVM   |
|------------|-------|
| SOVRUM 1   | 14,58 |
| SOVRUM 2   | 7,03  |
| KÖK        | 12,55 |
| VARDAGSRUM | 18,83 |
| HALL       | 4,85  |
| BADRUM     | 4,6   |
| ANNAT      | 2,59  |
| FÖRRÅD     | 4,4   |

|        | 6A   | 6B | 6C | 6D |
|--------|------|----|----|----|
| PLAN 1 | -    | -  | -  | -  |
| PLAN 2 | -    | -  | -  | -  |
| PLAN 3 | 67,4 | -  | -  | -  |
| PLAN 4 | 67,4 | -  | -  | -  |
| PLAN 5 | 67,4 | -  | -  | -  |
| PLAN 6 | 67,4 | -  | -  | -  |
| PLAN 7 | 67,4 | -  | -  | -  |
| PLAN 8 | 67,4 | -  | -  | -  |
| PLAN 9 | 67,4 | -  | -  | -  |


LÄGENHET TYP 1B  
BOA 67,4 KVM +  
BALKONG/UTEPLATS

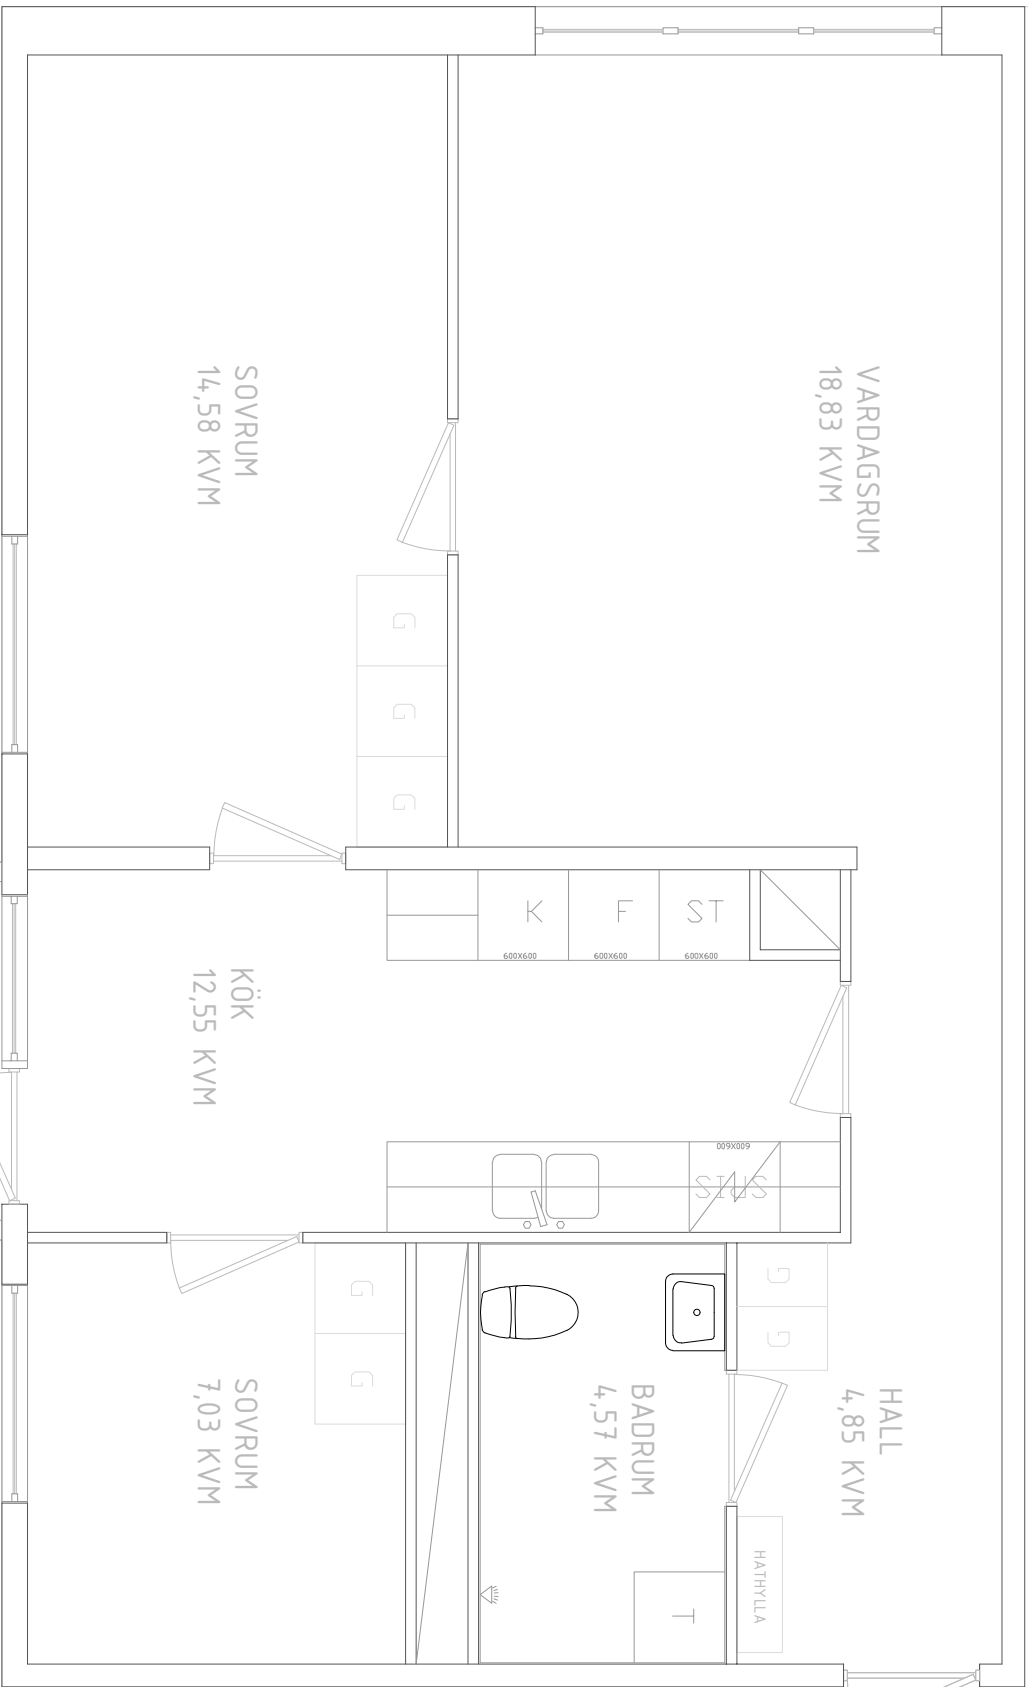

LÄGENHET TYP 1B  
FORMAT A1 1:25  
FORMAT A3 1:50

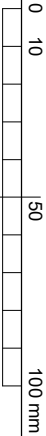

LAGER:

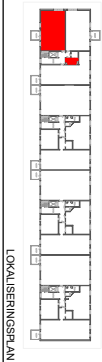

LOKALISERINGSPLAN



VARDAREN 3

Förstudie & projektering FU

|              |           |           |                |
|--------------|-----------|-----------|----------------|
| FÄSTIGHET NR | BYGGN. NR | PROJEKTNR | PROJEKTSYFVARE |
| 3124         | 01        | -         | -              |

|                       |                    |             |
|-----------------------|--------------------|-------------|
| A                     | ASCENSA CONSULT AB | 076-0891235 |
| -                     | -                  | -           |
| -                     | -                  | -           |
| UPPRÄG NR             | RITADOKONSTR       | HANDLAGARE  |
| 2026-01-12            | CM                 | -           |
| PROJEKTERINGSANSVARIG |                    |             |
| K.AIGNER              |                    |             |

VARDAREN 3  
TERAPIVÅGEN 6, FLEMINGSBERG  
OMBYGGNATION NYA LÄGENHETER  
LÄGENHET TYP 1B

|                    |                   |     |
|--------------------|-------------------|-----|
| SKALA              | RITINGSNUMMER     | BET |
| A1 1:25<br>A3 1:50 | A490-10211-312401 | -   |